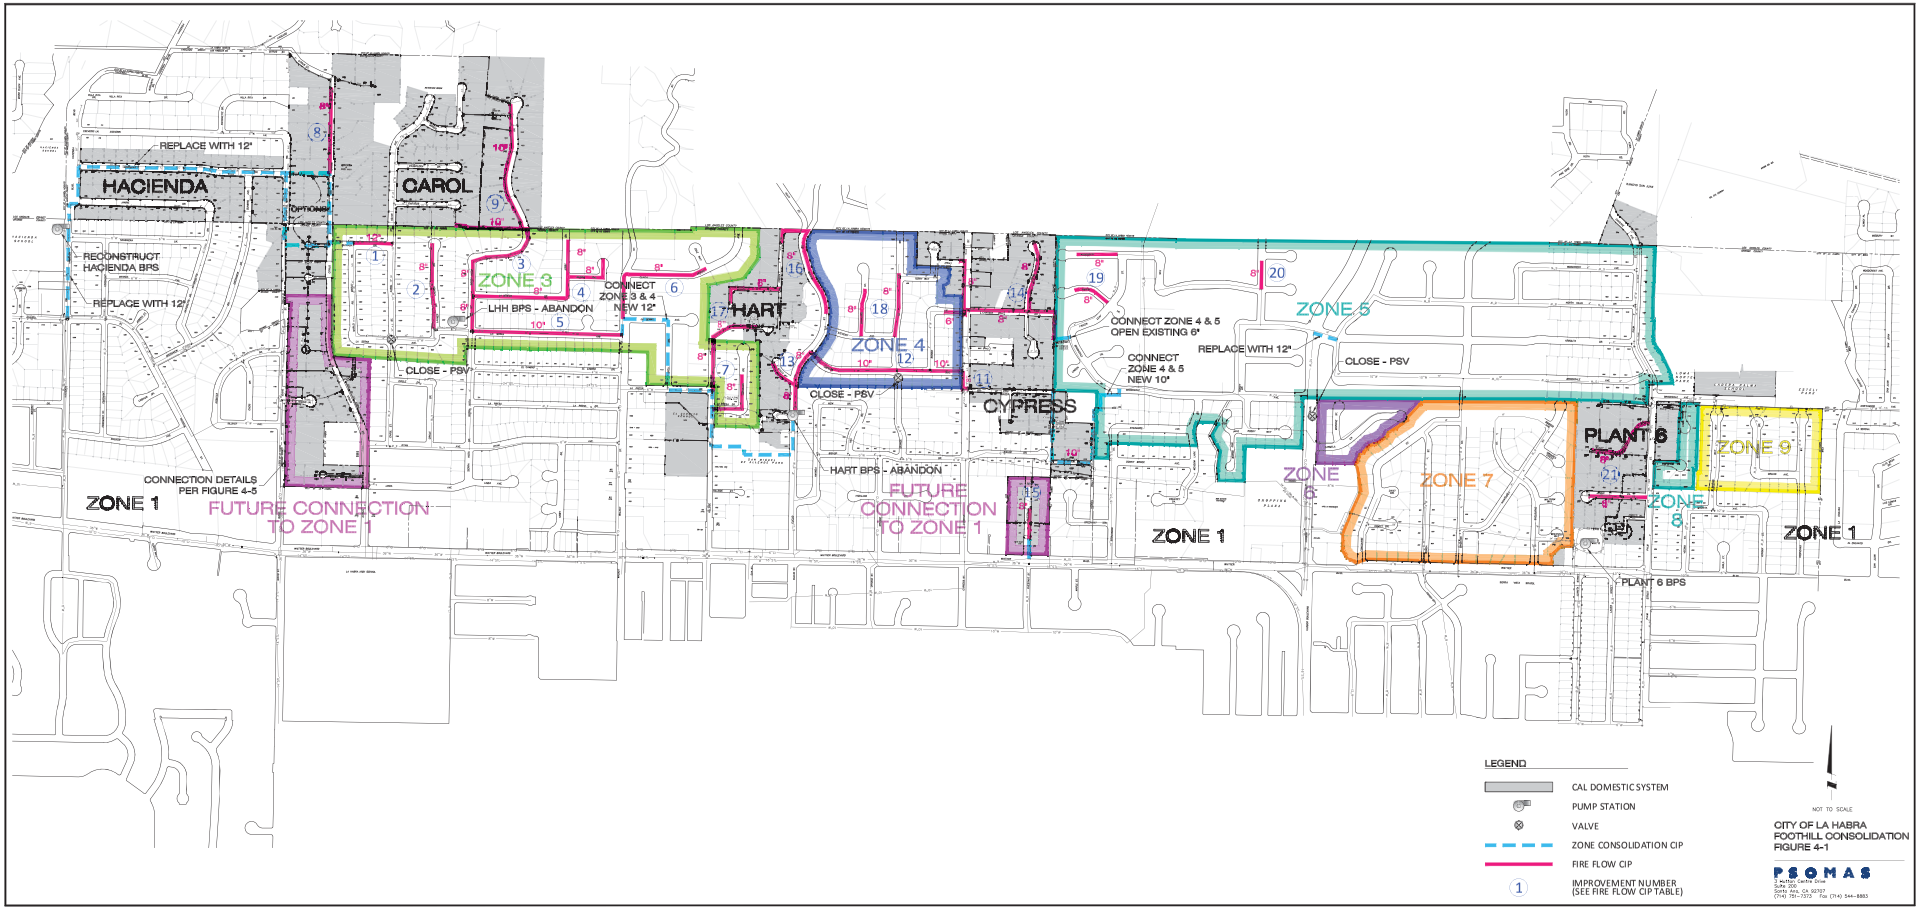
HACIENDA
CAROL
HART
CYPRESS
PLANT 6
REPLACE WITH 12"
OPTIONAL
RECONSTRUCT HACIENDA BPS
REPLACE WITH 12"
ZONE 3
LHH BPS - ABANDON
CONNECT ZONE 3 & 4 NEW 12"
CLOSE - PSV
ZONE 4
CLOSE - PSV
HART BPS - ABANDON
CONNECT ZONE 4 & 5 OPEN EXISTING 6"
CONNECT ZONE 4 & 5 NEW 10"
REPLACE WITH 12"
ZONE 5
CLOSE - PSV
ZONE 6
ZONE 7
ZONE 8
ZONE 9
PLANT 6 BPS
CONNECTION DETAILS PER FIGURE 4-5
ZONE 1
FUTURE CONNECTION TO ZONE 1
FUTURE CONNECTION TO ZONE 1
ZONE 1
ZONE 1
LEGEND
CAL DOMESTIC SYSTEM
PUMP STATION
VALVE
ZONE CONSOLIDATION CIP
FIRE FLOW CIP
IMPROVEMENT NUMBER (SEE FIRE FLOW CIP TABLE)
NOT TO SCALE
CITY OF LA HABRA
FOOTHILL CONSOLIDATION
FIGURE 4-1
PSOMAS
3 Hutton Centre Drive
Suite 200
Santa Ana, CA 92707
(714) 751-7373 Fax (714) 544-8883